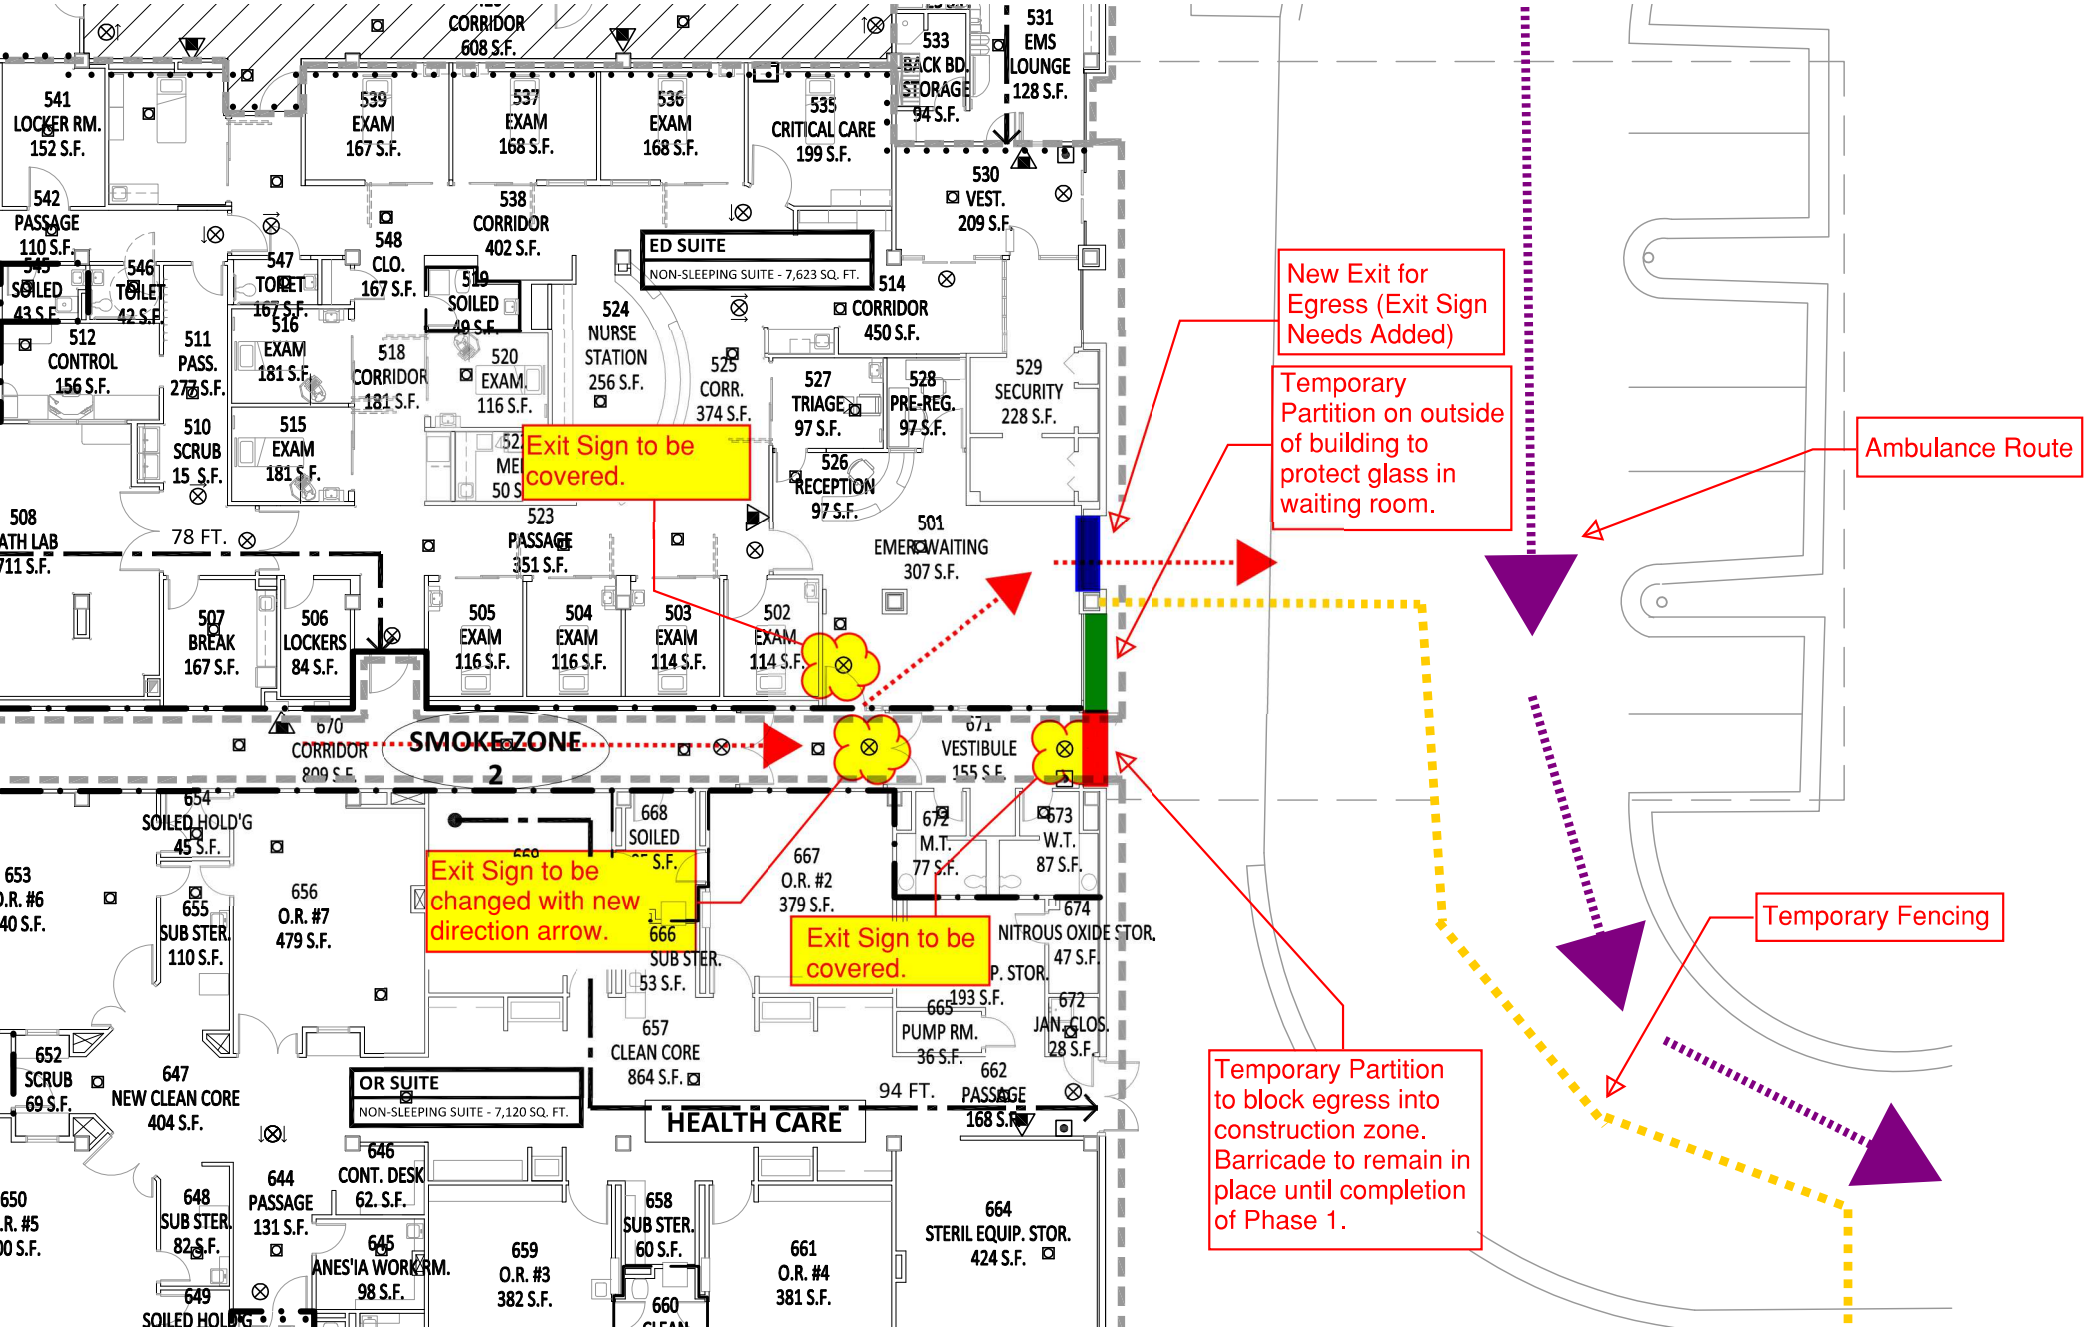
New Exit for Egress (Exit Sign Needs Added)
Temporary Partition on outside of building to protect glass in waiting room.
Ambulance Route
Exit Sign to be covered.
Exit Sign to be changed with new direction arrow.
Exit Sign to be covered.
Temporary Fencing
Temporary Partition to block egress into construction zone. Barricade to remain in place until completion of Phase 1.
ED SUITE
NON-SLEEPING SUITE - 7,623 SQ. FT.
OR SUITE
NON-SLEEPING SUITE - 7,120 SQ. FT.
SMOKE ZONE 2
HEALTH CARE
CORRIDOR 608 S.F.
531 EMS LOUNGE 128 S.F.
533 BACK BD. STORAGE 94 S.F.
541 LOCKER RM. 152 S.F.
539 EXAM 167 S.F.
537 EXAM 168 S.F.
536 EXAM 168 S.F.
535 CRITICAL CARE 199 S.F.
530 VEST. 209 S.F.
542 PASSAGE 110 S.F.
538 CORRIDOR 402 S.F.
548 CLO. 167 S.F.
547 TOILET 167 S.F.
546 TOILET 42 S.F.
545 SOILED 43 S.F.
519 SOILED 49 S.F.
524 NURSE STATION 256 S.F.
514 CORRIDOR 450 S.F.
512 CONTROL 156 S.F.
511 PASS. 277 S.F.
516 EXAM 181 S.F.
518 CORRIDOR 181 S.F.
520 EXAM 116 S.F.
525 CORR. 374 S.F.
527 TRIAGE 97 S.F.
528 PRE-REG. 97 S.F.
529 SECURITY 228 S.F.
510 SCRUB 15 S.F.
515 EXAM 181 S.F.
526 RECEPTION 97 S.F.
508 ATH LAB 711 S.F.
78 FT.
523 PASSAGE 351 S.F.
501 EMERG. WAITING 307 S.F.
507 BREAK 167 S.F.
506 LOCKERS 84 S.F.
505 EXAM 116 S.F.
504 EXAM 116 S.F.
503 EXAM 114 S.F.
502 EXAM 114 S.F.
670 CORRIDOR 809 S.F.
671 VESTIBULE 155 S.F.
654 SOILED HOLD'G 45 S.F.
668 SOILED
653 O.R. #6 40 S.F.
655 SUB STER. 110 S.F.
656 O.R. #7 479 S.F.
667 O.R. #2 379 S.F.
672 M.T. 77 S.F.
673 W.T. 87 S.F.
674 NITROUS OXIDE STOR. 47 S.F.
666 SUB STER. 53 S.F.
193 S.F.
665 PUMP RM. 36 S.F.
672 JAN. CLOS. 28 S.F.
657 CLEAN CORE 864 S.F.
652 SCRUB 69 S.F.
647 NEW CLEAN CORE 404 S.F.
94 FT.
662 PASSAGE 168 S.F.
646 CONT. DESK 62. S.F.
650 R. #5 00 S.F.
648 SUB STER. 82 S.F.
644 PASSAGE 131 S.F.
645 ANES'IA WORK RM. 98 S.F.
659 O.R. #3 382 S.F.
658 SUB STER. 60 S.F.
661 O.R. #4 381 S.F.
664 STERIL EQUIP. STOR. 424 S.F.
649 SOILED HOLD'G
660